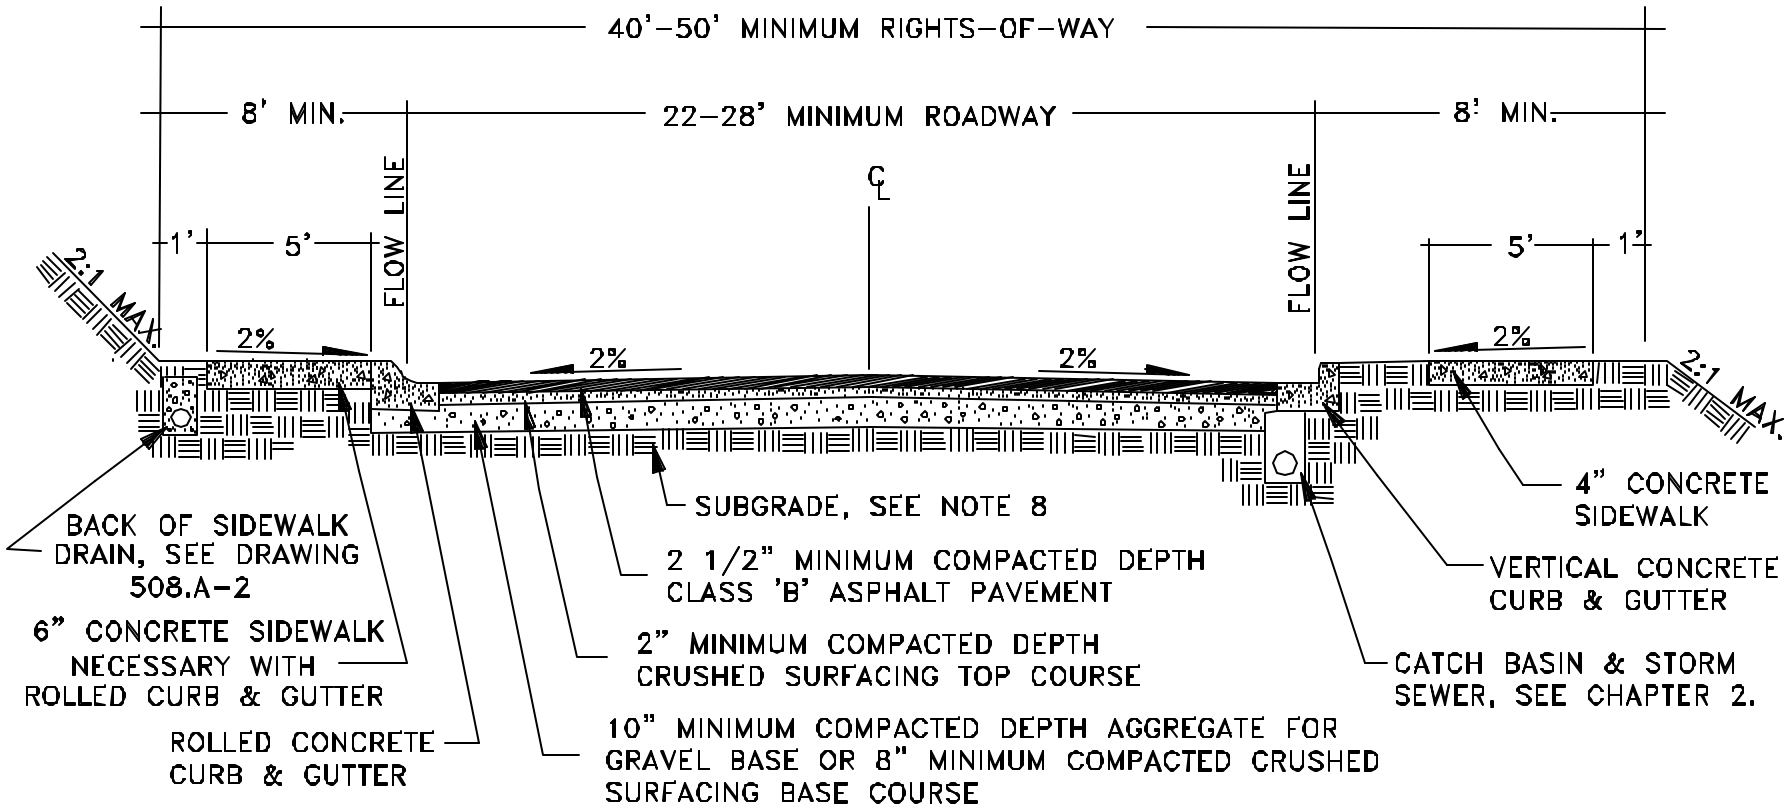

NOTES:

1. This drawing illustrates a typical 2-lane asphalt road section. Increased thickness of surfacing materials may be required as per Section 510.B.4.
2. An equivalent depth of compacted asphalt treated base may be substituted for the base and top courses.
3. Sidewalks shall be required as per Section 508.A.
4. Refer to Table 2 & Section 510 for additional information.
5. See Drawing 508.F-1 for both vertical and rolled curb and gutter.
6. Add 7 feet to width for pocket parking per side.
7. 2:1 side slope is the maximum but the clear zone may dictate a shallower slope.
8. Subgrade preparation shall be in accordance with WSDOT Standard Specifications 2-06.

5/4/04

Not to Scale

DRAWING 505.C-1
PUBLIC URBAN LOCAL AND MINOR ACCESS STREET DETAIL
WHATCOM COUNTY DEPARTMENT OF PUBLIC WORKS