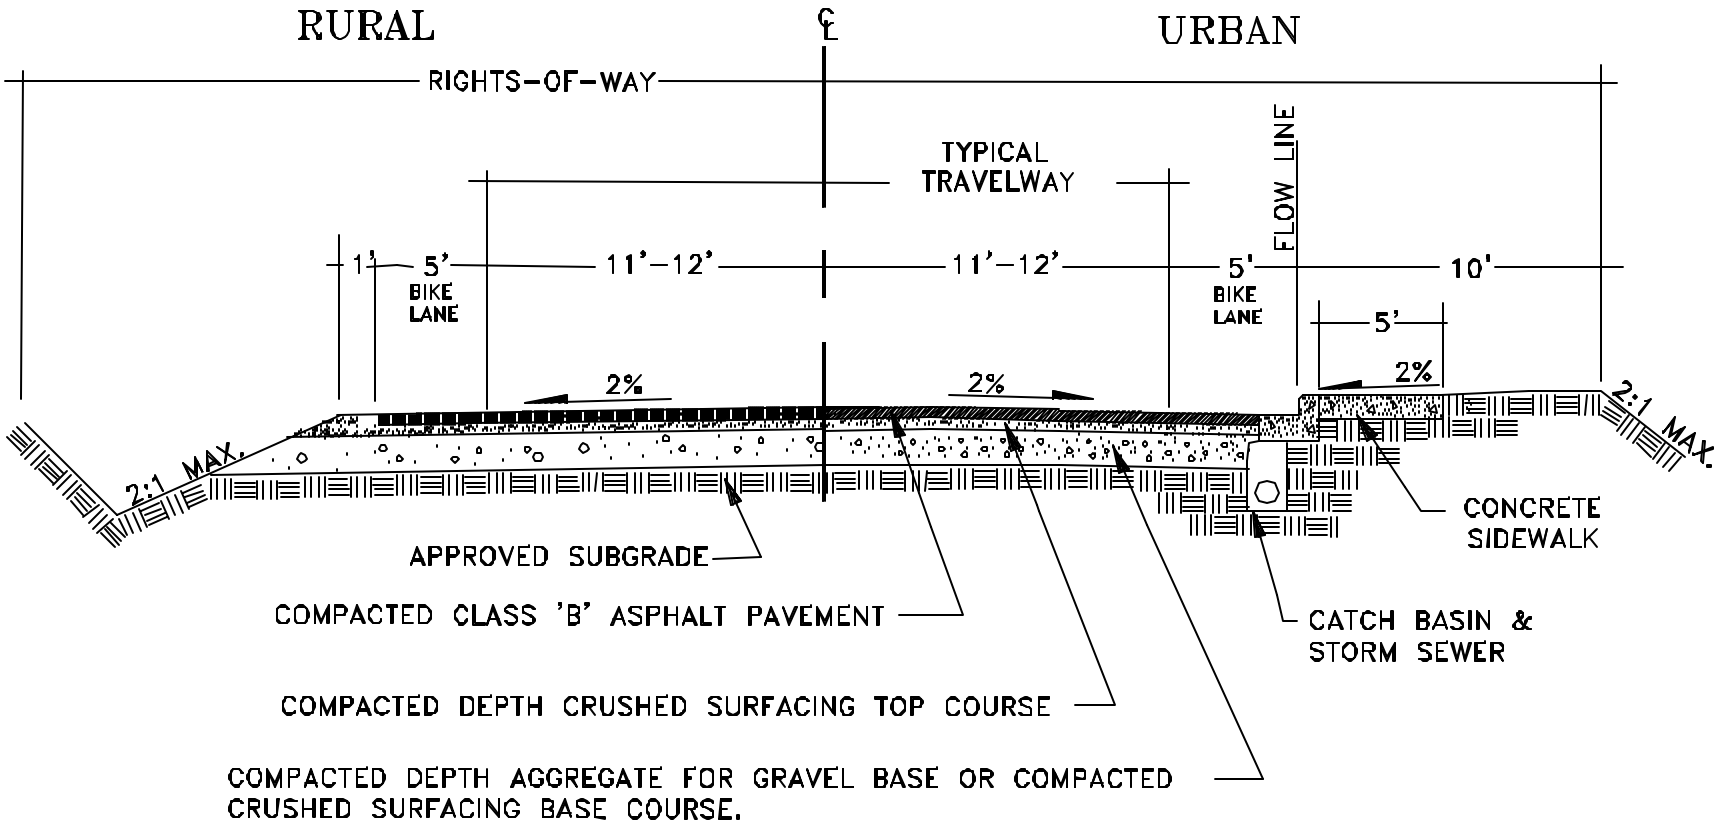

NOTES:
1. Specific road cross-sections are defined in Section 505.
2. Stripe the travelway and signage shall be installed pursuant to WSDOT and MUTCD Standards.

DRAWING 508.C-1
ROADWAY WITH BIKE LANE DETAIL
WHATCOM COUNTY DEPARTMENT OF PUBLIC WORKS

5/4/04

Not to Scale