N.E. 1/4 SEC. 11 & N.W. 1/4 SEC. 12, TWP. 40 N., RGE. 3 W., W.M.

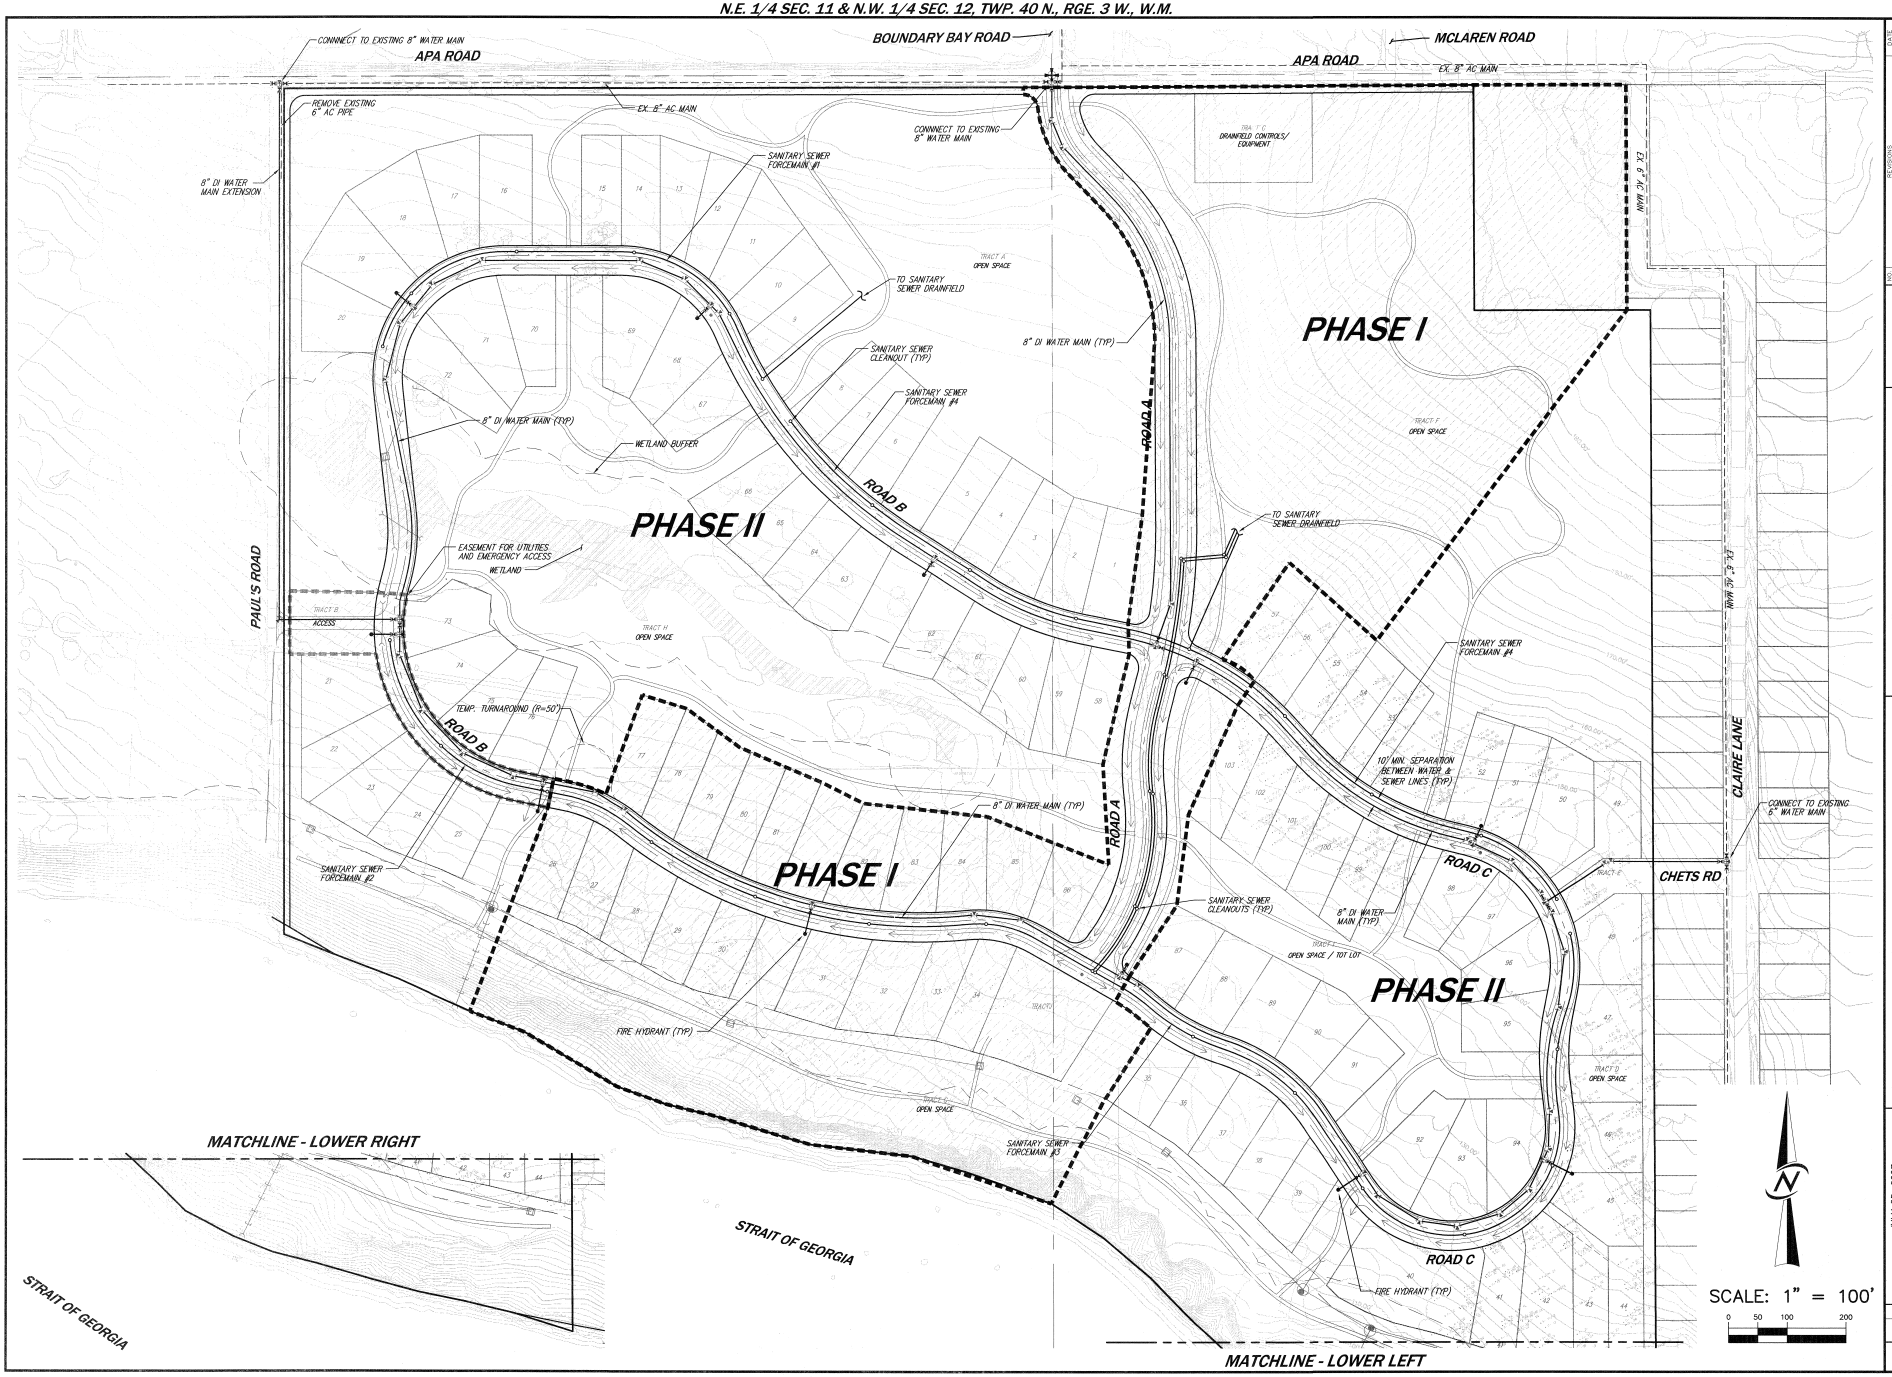

NO.	REVISIONS	DATE

CORE DESIGN
14711 NE 29th Place Suite 101
Bellevue, Washington 98007
425.885.7877 Fax 425.885.7963
ENGINEERING - PLANNING - SURVEYING

PHASING PLAN
POINT ROBERTS BEACH CLUB
STANTON LAND HOLDINGS, LLC

T40N R2E 12ND W.L. SUITE 102
KIRKLAND, WASHINGTON 98034

DATE	JULY 25, 2007
DESIGNED	RRI
DRAWN	LCW / SDM
APPROVED	MM
PROJECT MANAGER	LAFE HERMANSEN

SHEET	OF
P06A	6

PROJECT NUMBER
06093