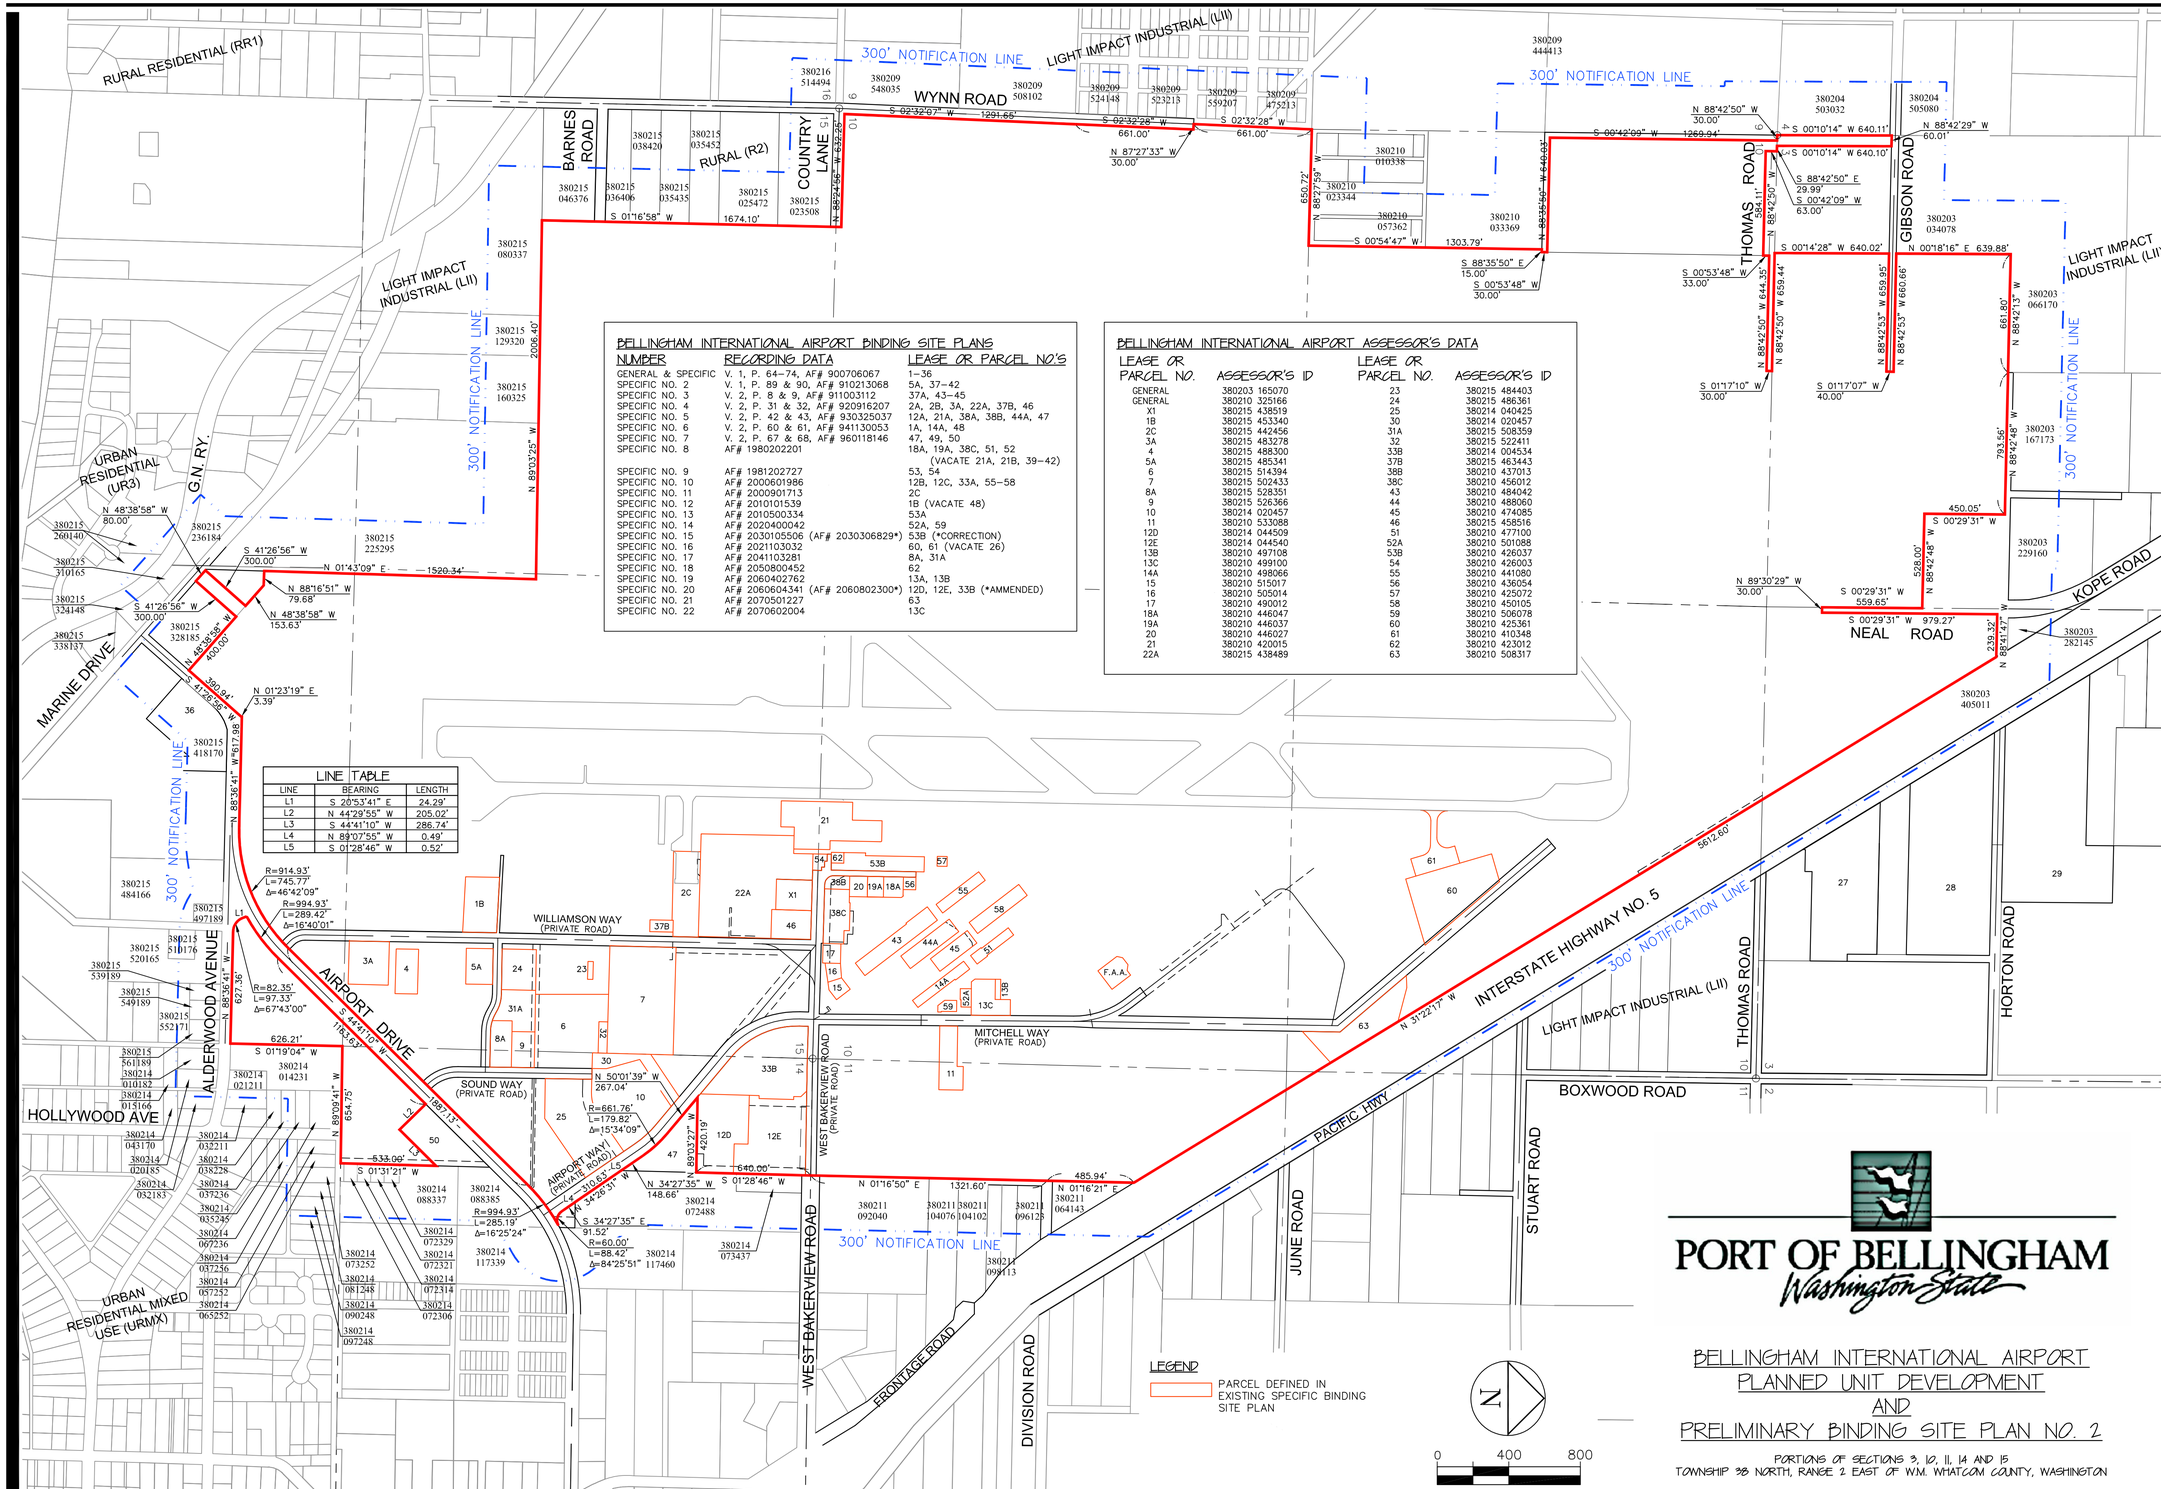

BELLINGHAM INTERNATIONAL AIRPORT BINDING SITE PLANS

NUMBER	RECORDING DATA	LEASE OR PARCEL NO'S
GENERAL & SPECIFIC	V. 1, P. 64–74, AF# 900706067	1–36
SPECIFIC NO. 2	V. 1, P. 89 & 90, AF# 910213068	5A, 37–42
SPECIFIC NO. 3	V. 2, P. 8 & 9, AF# 911003112	37A, 43–45
SPECIFIC NO. 4	V. 2, P. 31 & 32, AF# 920916207	2A, 2B, 3A, 22A, 37B, 46
SPECIFIC NO. 5	V. 2, P. 42 & 43, AF# 930325037	12A, 21A, 38A, 38B, 44A, 47
SPECIFIC NO. 6	V. 2, P. 60 & 61, AF# 941130053	1A, 14A, 48
SPECIFIC NO. 7	V. 2, P. 67 & 68, AF# 960118146	47, 49, 50
SPECIFIC NO. 8	AF# 1980202201	18A, 19A, 38C, 51, 52 (VACATE 21A, 21B, 39–42)
SPECIFIC NO. 9	AF# 1981202727	53, 54
SPECIFIC NO. 10	AF# 2000601986	12B, 12C, 33A, 55–58
SPECIFIC NO. 11	AF# 2000901713	2C
SPECIFIC NO. 12	AF# 2010101539	1B (VACATE 48)
SPECIFIC NO. 13	AF# 2010500334	53A
SPECIFIC NO. 14	AF# 2020400042	52A, 59
SPECIFIC NO. 15	AF# 2030105506 (AF# 2030306829*)	53B (*CORRECTION)
SPECIFIC NO. 16	AF# 2021103032	60, 61 (VACATE 26)
SPECIFIC NO. 17	AF# 2041103281	8A, 31A
SPECIFIC NO. 18	AF# 2050800452	62
SPECIFIC NO. 19	AF# 2060402762	13A, 13B
SPECIFIC NO. 20	AF# 2060604341 (AF# 2060802300*)	12D, 12E, 33B (*AMMENDED)
SPECIFIC NO. 21	AF# 2070501227	63
SPECIFIC NO. 22	AF# 2070602004	13C

BELLINGHAM INTERNATIONAL AIRPORT ASSESSOR'S DATA

LEASE OR PARCEL NO.	ASSESSOR'S ID	LEASE OR PARCEL NO.	ASSESSOR'S ID
GENERAL	380203 165070	23	380215 484403
GENERAL	380210 325166	24	380215 486361
X1	380215 438519	25	380214 040425
1B	380215 453340	30	380214 020457
2C	380215 442456	31A	380215 508359
3A	380215 483278	32	380215 522411
4	380215 488300	33B	380214 004534
5A	380215 485341	37B	380215 463443
6	380215 514394	38B	380210 437013
7	380215 502433	38C	380210 456012
8A	380215 528351	43	380210 484042
9	380215 526366	44	380210 488060
10	380214 020457	45	380210 474085
11	380210 533088	46	380215 458516
12D	380214 044509	51	380210 477100
12E	380214 044540	52A	380210 501088
13B	380210 497108	53B	380210 426037
13C	380210 499100	54	380210 426003
14A	380210 498066	55	380210 441080
15	380210 515017	56	380210 436054
16	380210 505014	57	380210 425072
17	380210 490012	58	380210 450105
18A	380210 446047	59	380210 506078
19A	380210 446037	60	380210 425361
20	380210 446027	61	380210 410348
21	380210 420015	62	380210 423012
22A	380215 438489	63	380210 508317

LINE TABLE

LINE	BEARING	LENGTH
L1	S 20°53'41" E	24.29'
L2	N 44°29'55" W	205.02'
L3	S 44°41'10" W	286.74'
L4	N 89°07'55" W	0.49'
L5	S 01°28'46" W	0.52'

PORT OF BELLINGHAM
Washington State

BELLINGHAM INTERNATIONAL AIRPORT
PLANNED UNIT DEVELOPMENT
AND
PRELIMINARY BINDING SITE PLAN NO. 2

PORTIONS OF SECTIONS 3, 10, 11, 14 AND 15
TOWNSHIP 38 NORTH, RANGE 2 EAST OF W.M. WHATCOM COUNTY, WASHINGTON

mjg 12/17/09 11:59am – P:\P\POBM00000047\0400CAD\DWG\Sheets\PUD\svPD07pobm0047.dwg

NO. REVISIONS: APPD.

PRELIMINARY

DAVID EVANS AND ASSOCIATES INC.
119 Grand Avenue, Suite D
Bellingham Washington 98225
Phone: 360.647.7151
Fax: 360.647.7160

PORT OF BELLINGHAM
BELLINGHAM INTERNATIONAL AIRPORT
PLANNED UNIT DEVELOPMENT AND
PRELIMINARY BINDING SITE PLAN NO. 2
EXISTING OWNERSHIP MAP

PROJECT NUMBER: POBM0047
DATE: DEC. 03, 2009
DESIGN:
DRAWN: JXWA
CHECKED:
SCALE: AS NOTED
SHEET NO. 7
OF