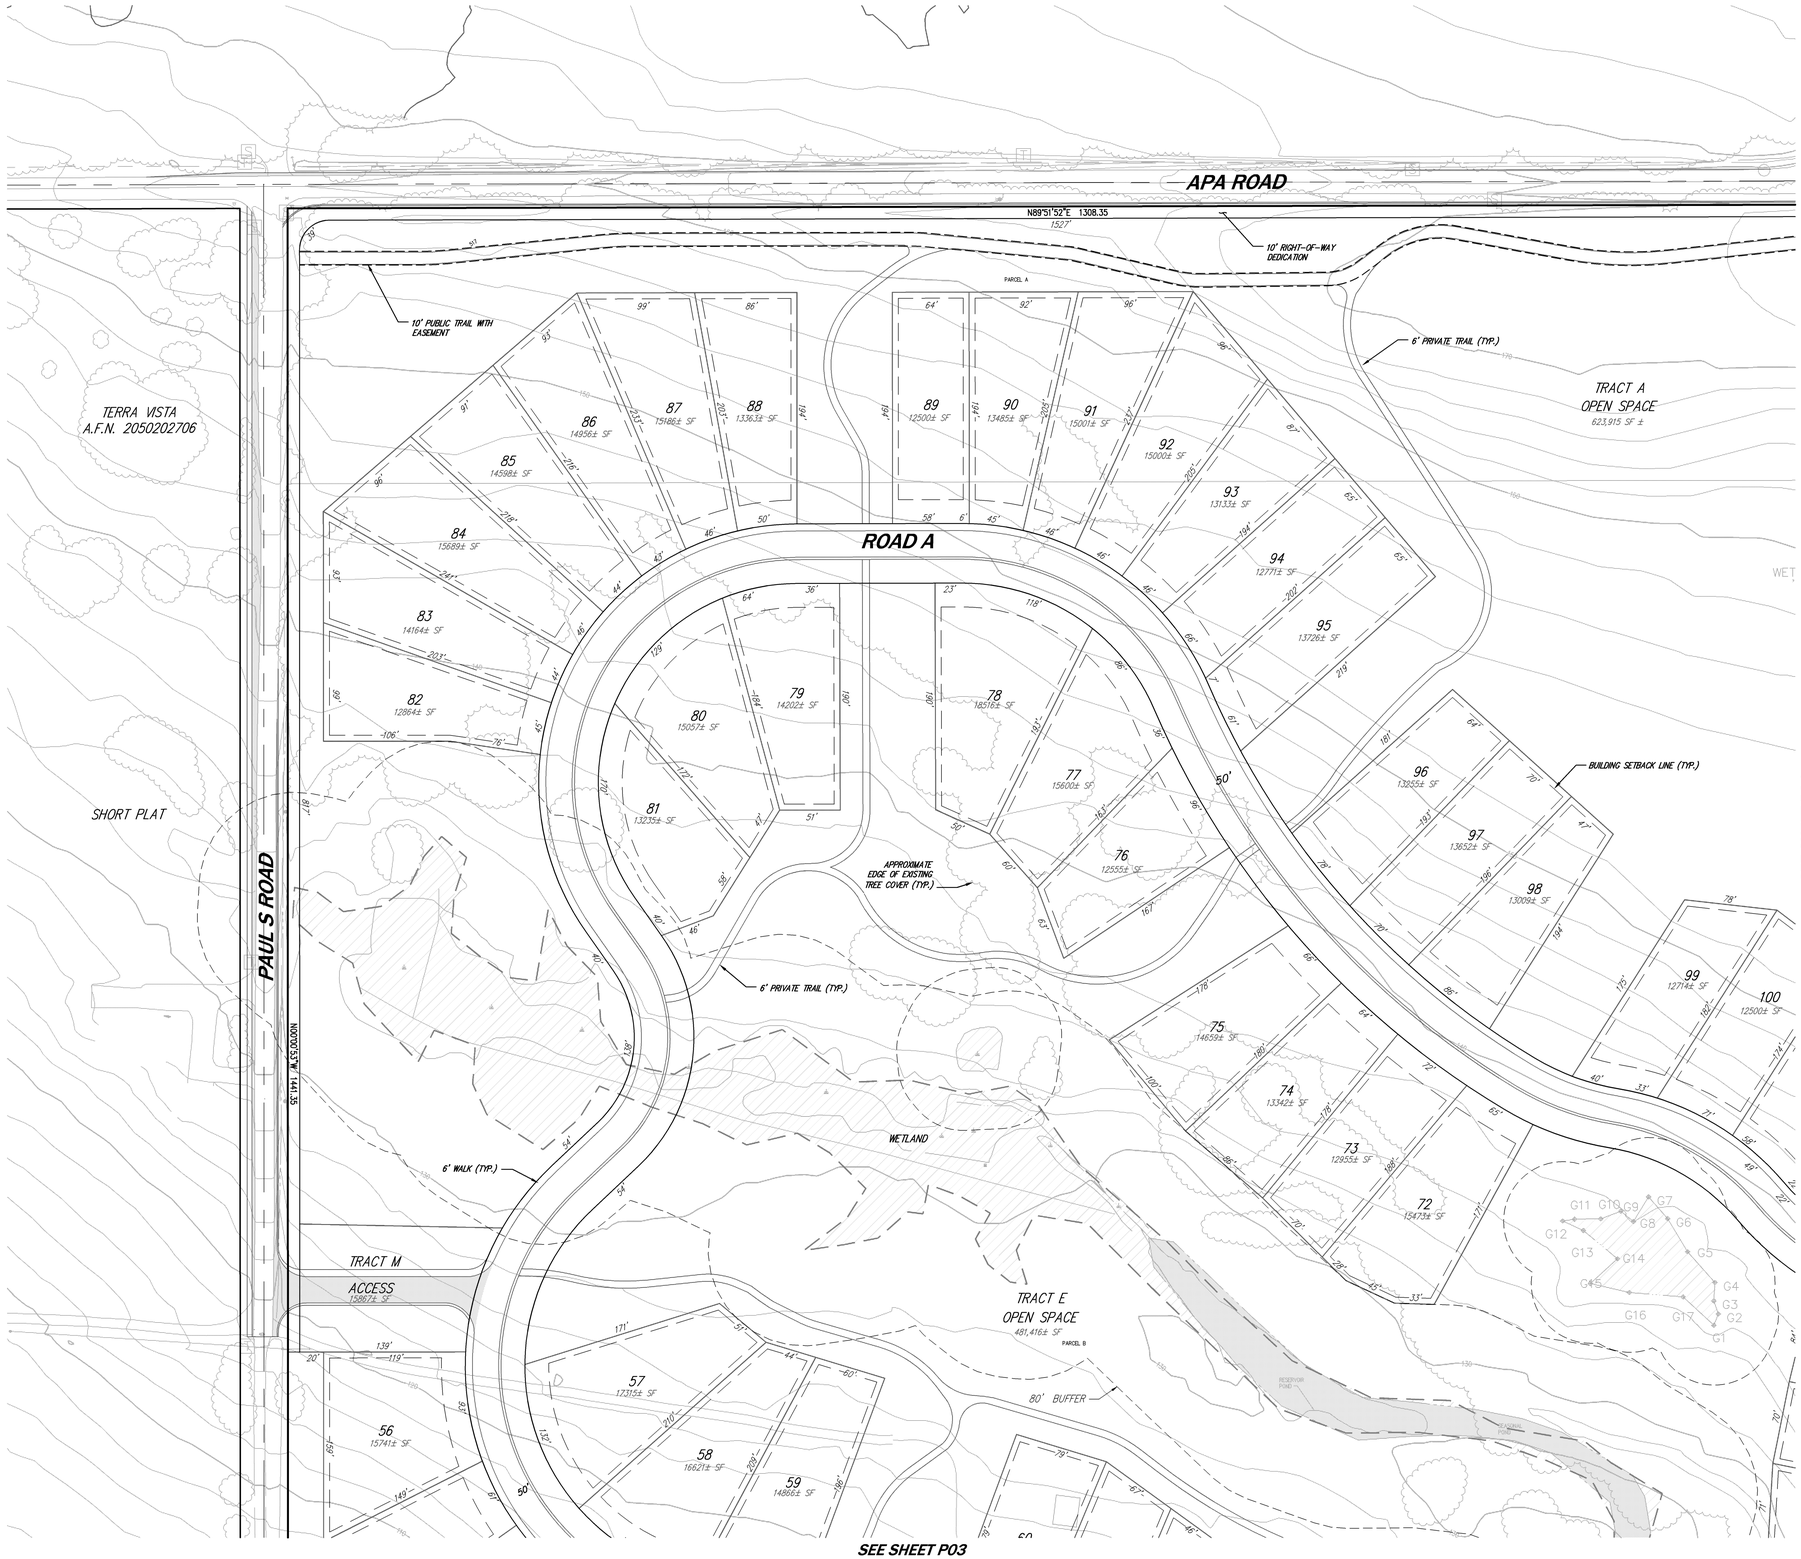

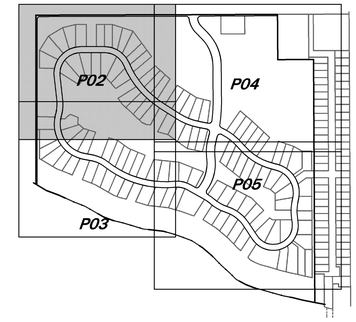

KEY MAP
NO SCALE

SCALE: 1" = 60'

0 30 60 120

NO.	REVISIONS	DATE
1	REVISED PER COUNTY COMMENTS	2/11/2010
2	REVISED SITE PLAN	7/1/2010

CORE DESIGN
ENGINEERING · PLANNING · SURVEYING
14711 NE 29th Place Suite 101
Bellevue, Washington 98007
425.885.7877 Fax 425.885.7963

PRELIMINARY PLAT
POINT ROBERTS

LILY POINT, LLC
8015 SE 28TH ST., SUITE 215
MERCER ISLAND, WA. 98040

CASSIMAR U.S., INC.
355 W. BLUFF RD.
POINT ROBERTS, WA. 98281

DATE	DECEMBER 2009
DESIGNED	LGW/ HHH
DRAWN	JBM
APPROVED	LAFE HERMANSEN, PROJECT MANAGER

SHEET	OF
P02	8

PROJECT NUMBER
09048